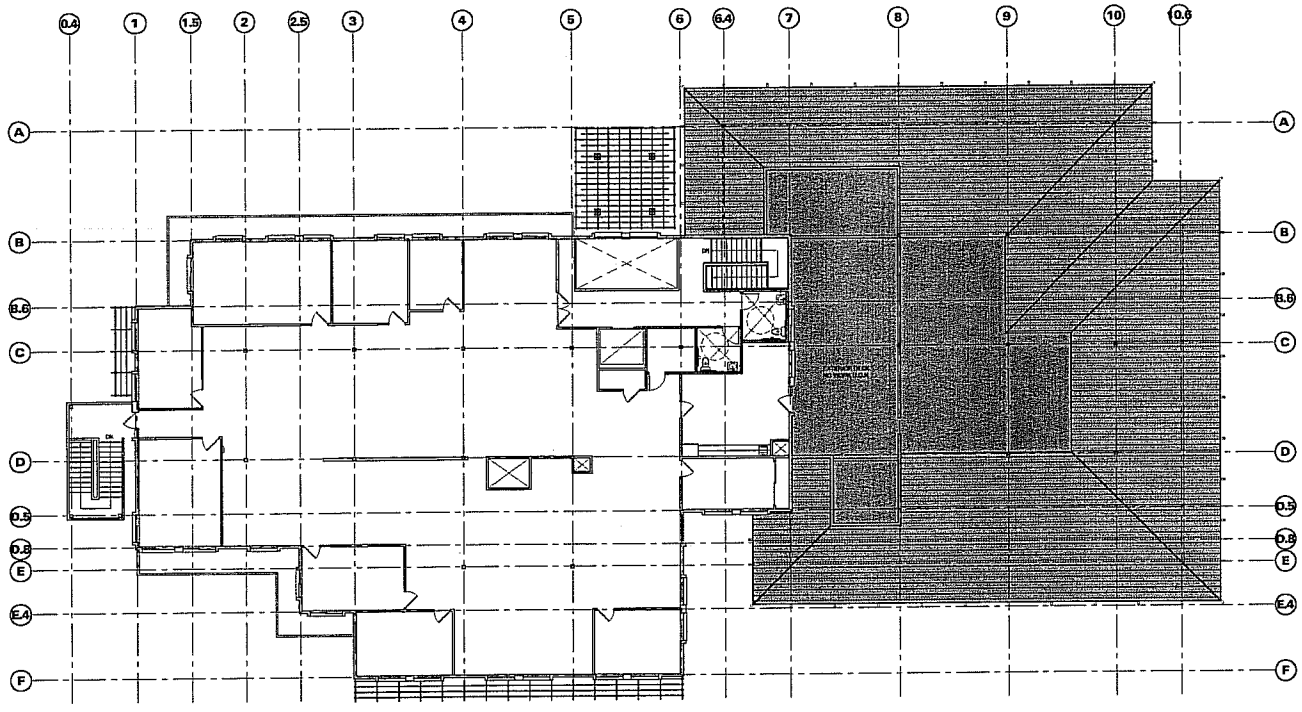

PLAN NORTH

1 **SECOND FLOOR PLAN**

SCALE: 1/8"=1'-0"

KEY NOTES

THE KEY NOTES THAT FOLLOW APPLY TO THE DRAWING(S) ON THIS SHEET ONLY. REFER TO FOLLOWING SHEETS FOR NOTES THAT ARE APPLICABLE TO THOSE DRAWINGS.

1 -

2 -

WRD

WALD RUHNKE & DOST ARCHITECTS LLP

3240 GARDEN ROAD, SUITE 100

MONTEREY, CALIFORNIA 93940

PHONE: 831.649.4642

FAX: 831.649.3038

WWW.WRDARCH.COM

These and the plans and specifications issued to and by us for the drawings and the ideas and designs incorporated herein, as an instrument of service, are the property of the architect and are not to be used in whole or in part for any other project without written authorization of the architect. Visual contact with these drawings and specifications shall constitute prima facie evidence of acceptance of these restrictions.

50 RAGSDALE DRIVE, SUITE 200 T.I.

MAILER - RYAN LLC.
50 RAGSDALE DRIVE
MONTEREY, CA 93940

A.P.N. NO.: 001-001-001

JOB NO.: 09071

PRINT DATE:

PLOT DATE: 6.23.2009

DRAWN BY: HP

CHECKED BY: MH

SET ISSUED:

SHEET NAME: SECOND FLOOR PLAN

SHEET NO.: A201

FILE NAME: 09071-201